
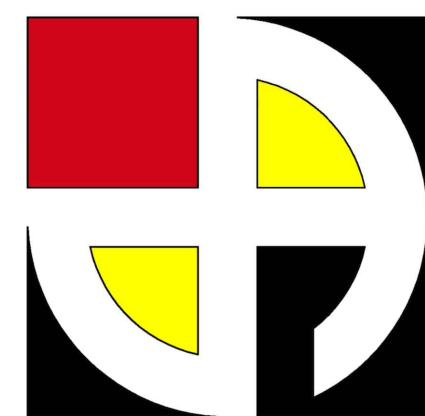


1 MAIN STREET


Trumansburg, NY

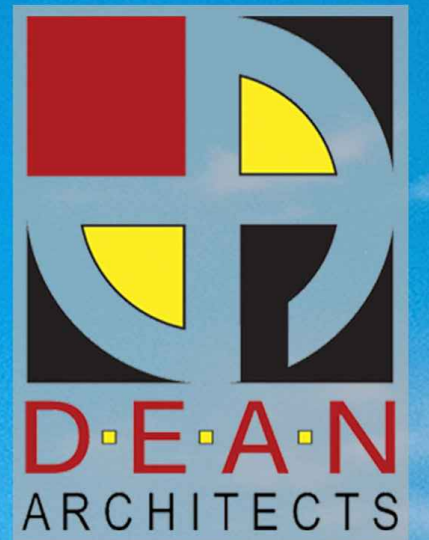


D·E·A·N ARCHITECTS

3284 WALDEN AVENUE DEPEW, NEW YORK 14043
PHONE: (716) 651-0381
FAX: (716) 651-0382

www.deanarchitects.com

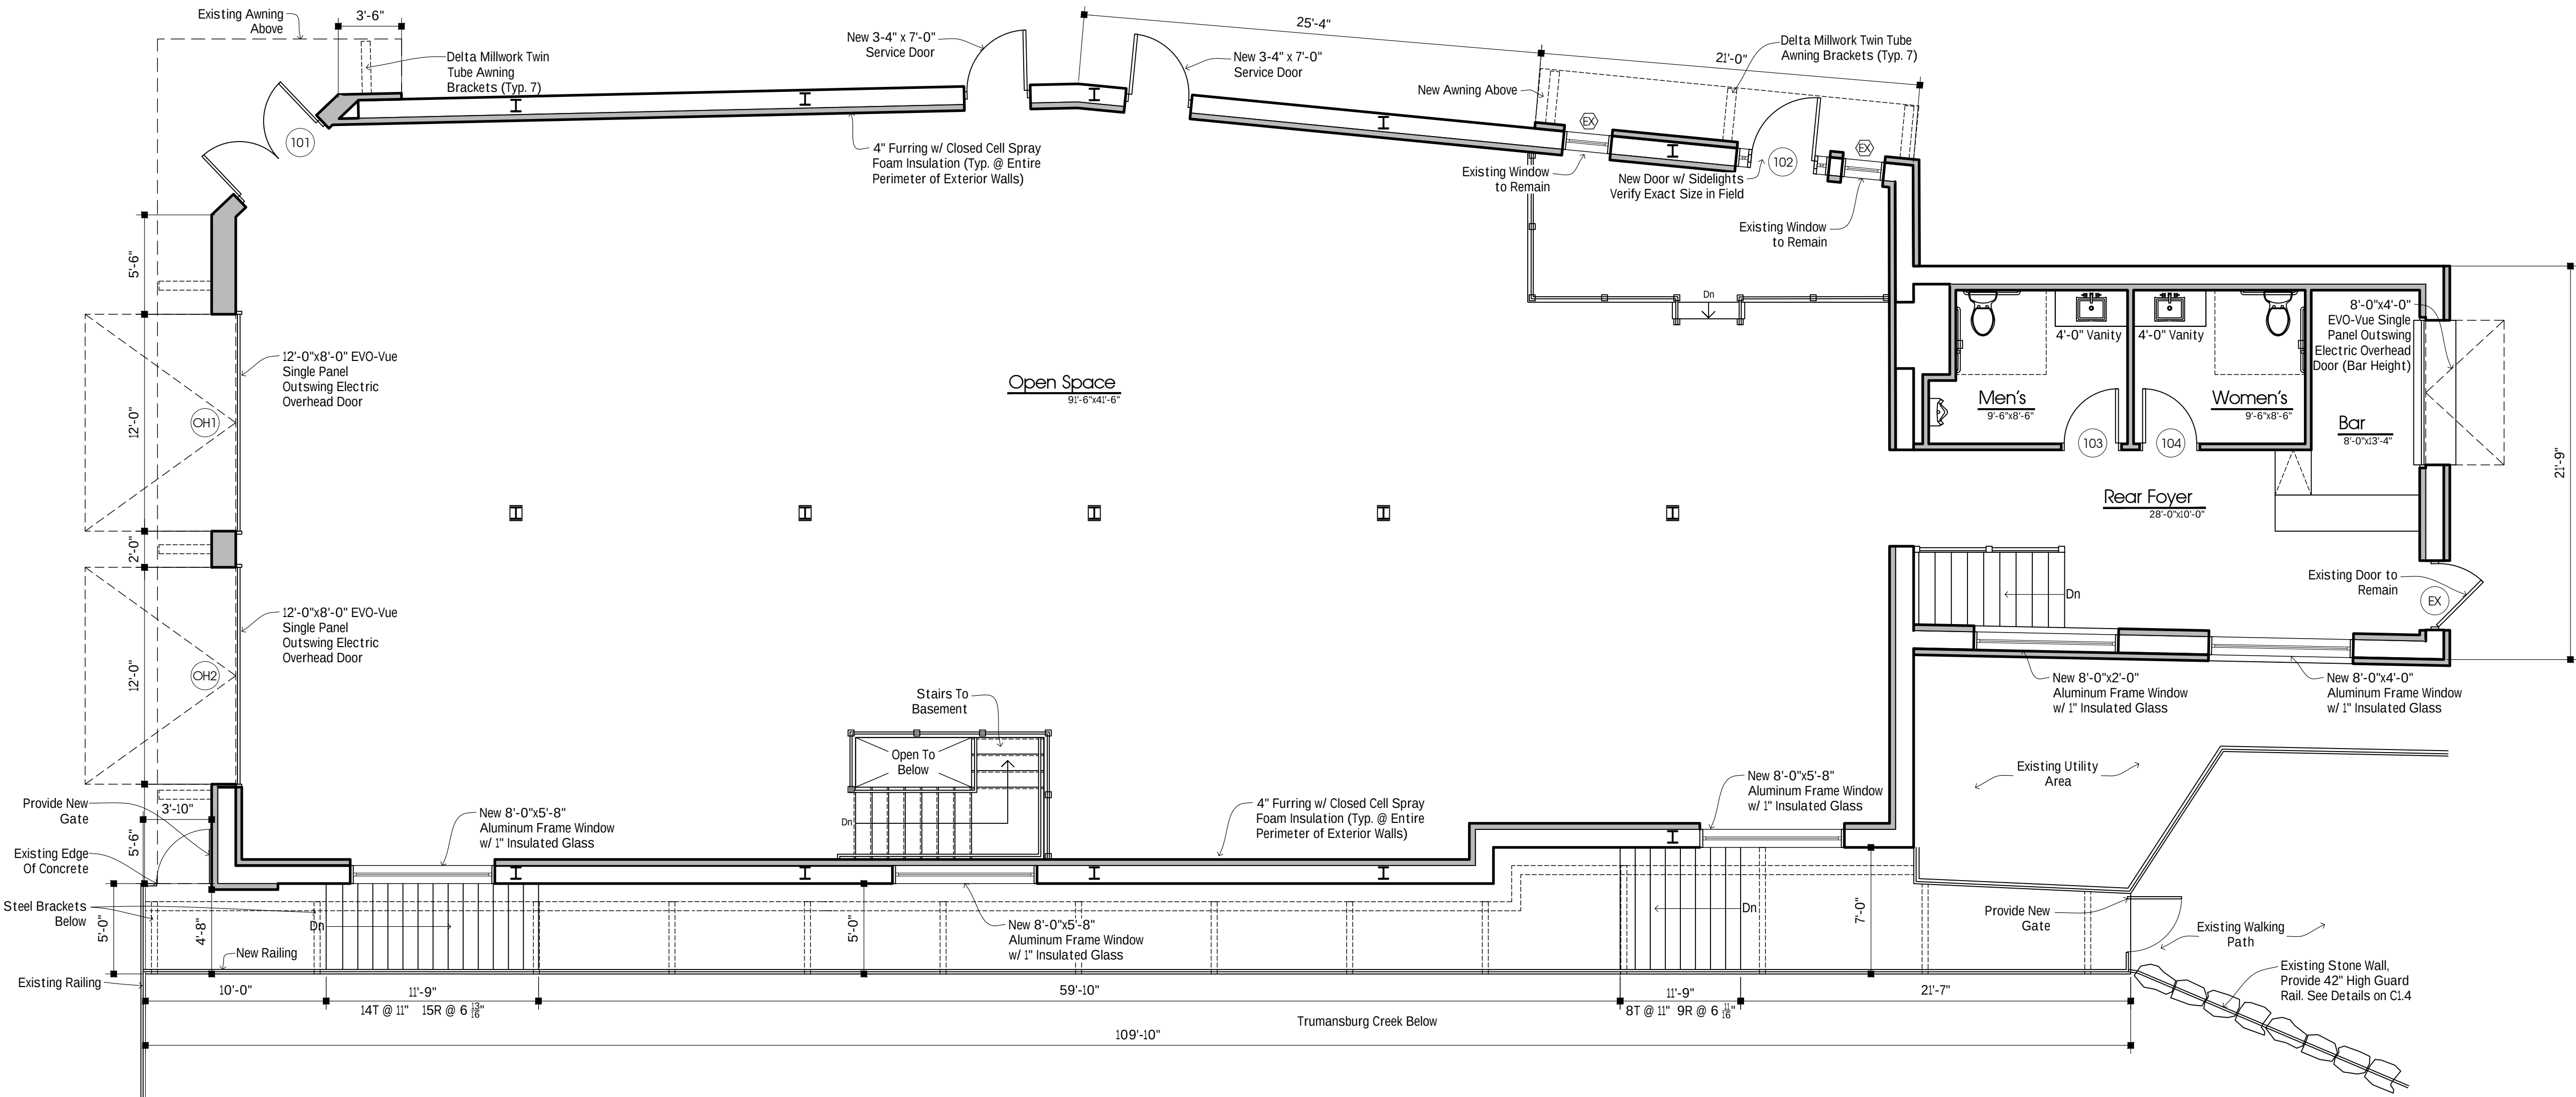

1 PRELIMINARY FIRST FLOOR PLAN
3/16"=1'-0"

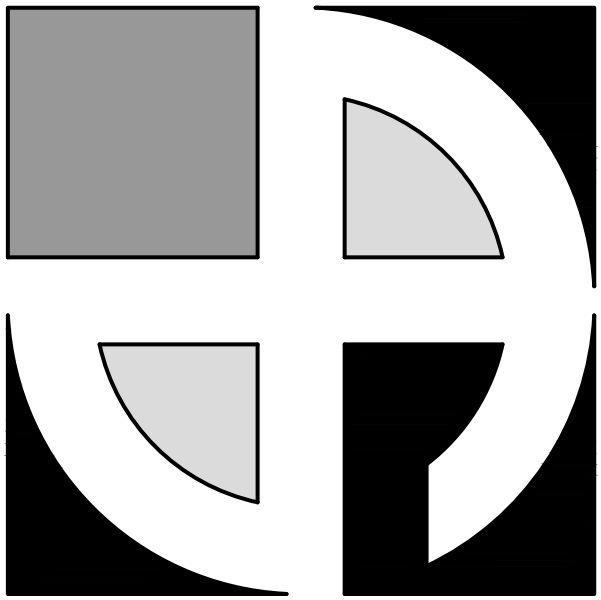

D E A N
ARCHITECTS

www.deanarchitects.com



8353 MAIN STREET
WILLIAMSVILLE, NY 14221
PHONE: (716) 651-0381
FAX: (716) 651-0382

24-426


1 MAIN STREET
Trumansburg, NY

No.	Description	Date	By


DATE:
09-4-25
DRAWN BY:
H. Prokop
CHECKED BY:
M. Dean
SCALE:
3/16"= 1'-0"

FLOOR PLAN

A1.0

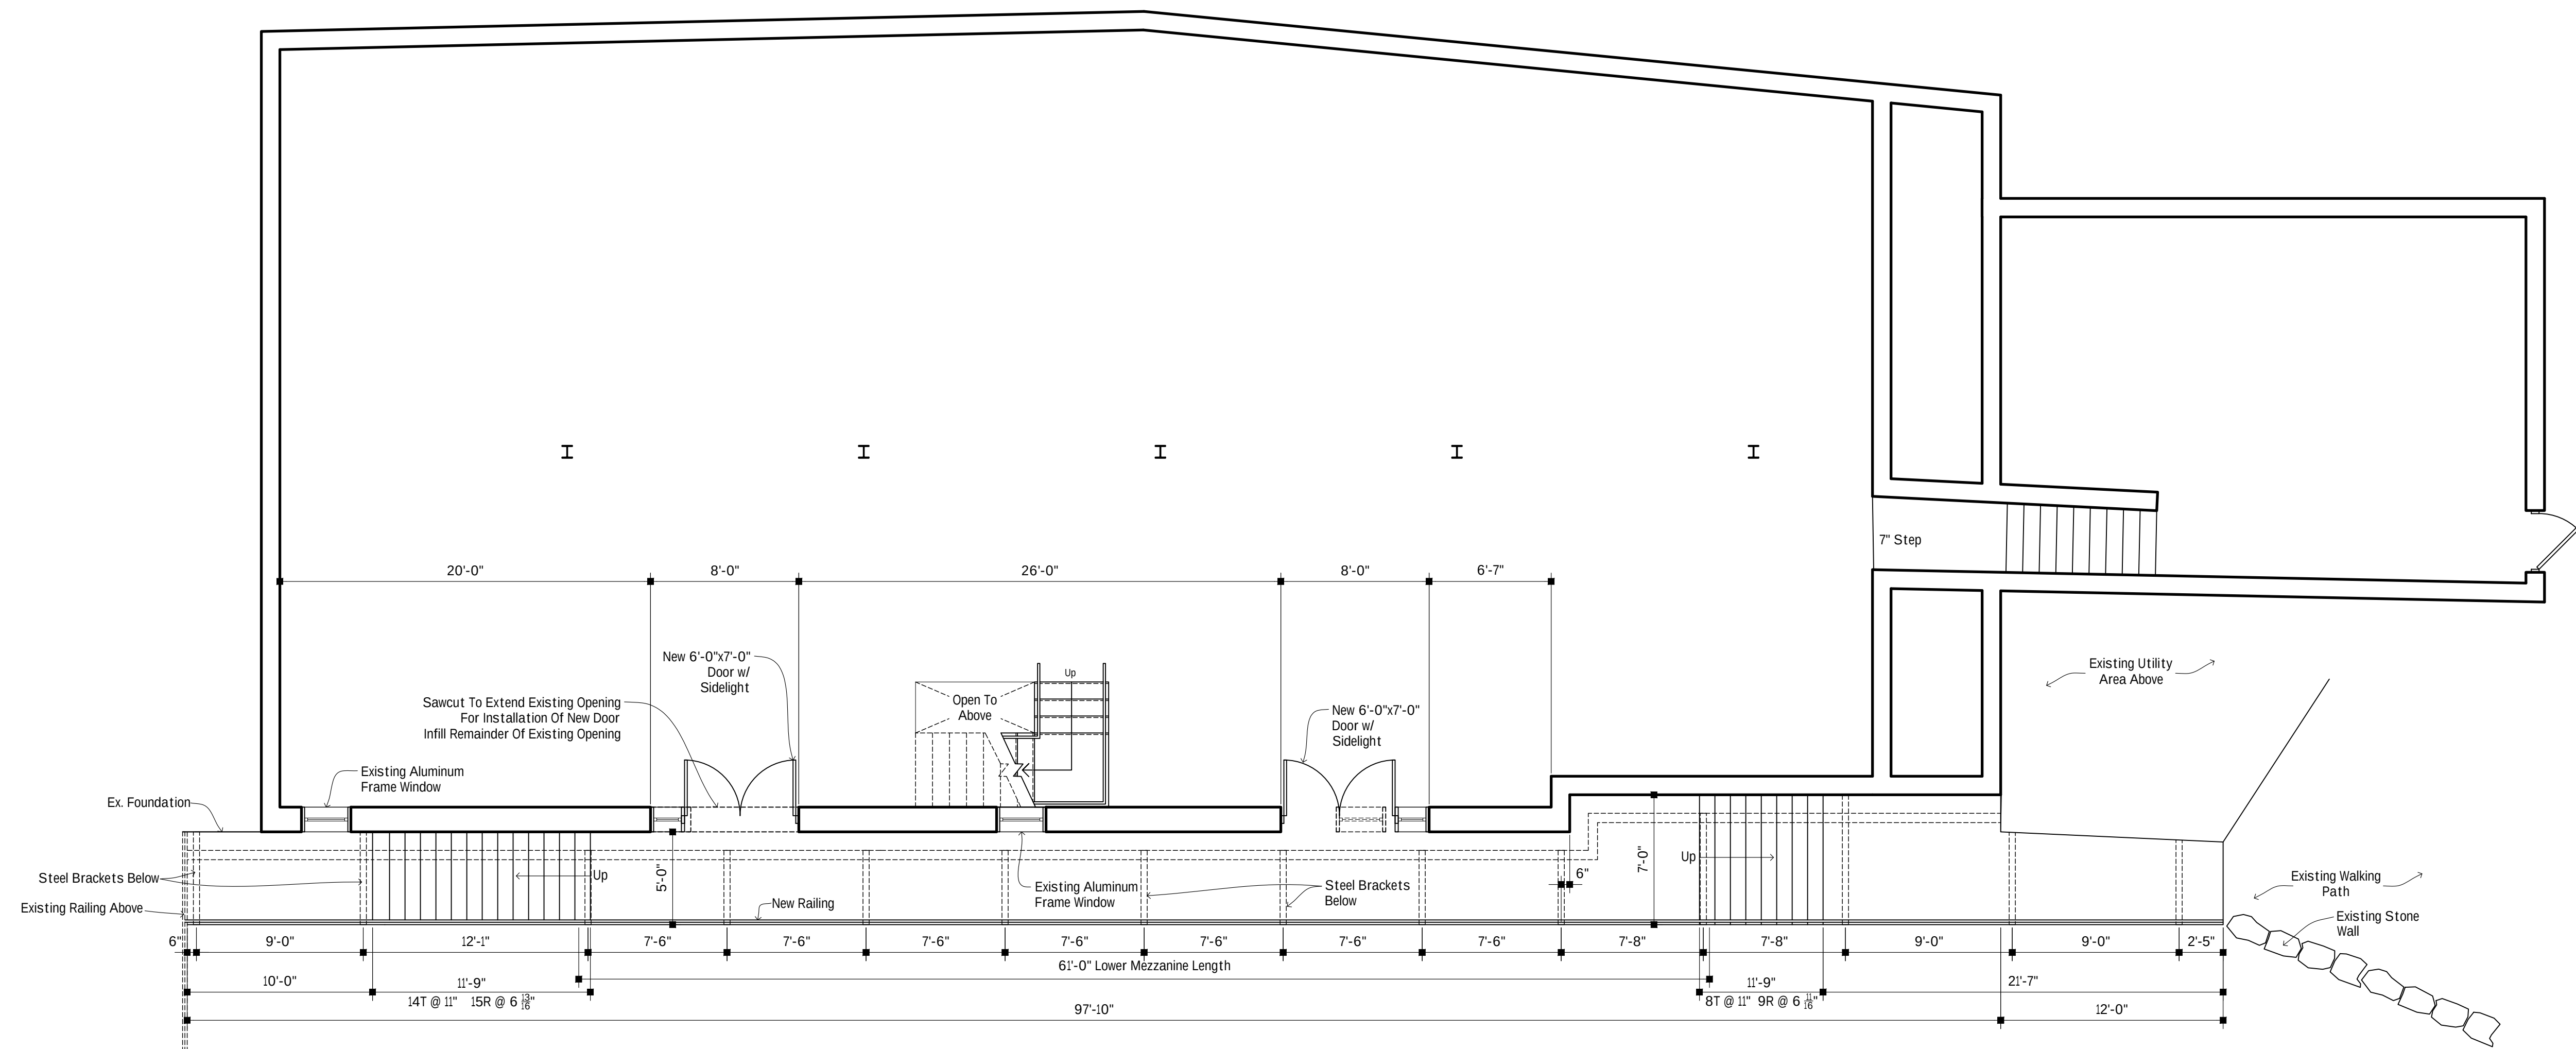

1 PRELIMINARY BASEMENT PLAN
3/16"=1'-0"

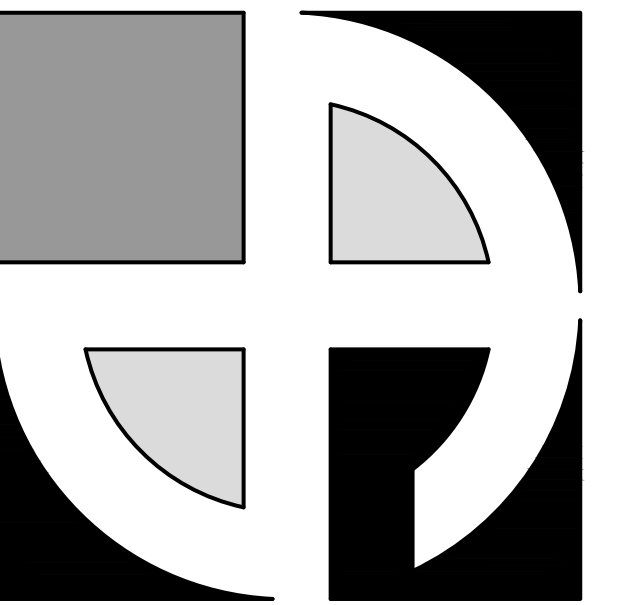

D E A N
ARCHITECTS

www.deanarchitects.com



8353 MAIN STREET
WILLIAMSVILLE, NY 14221
PHONE: (716) 651-0381
FAX: (716) 651-0382

24-426

1 MAIN STREET
Trumansburg, NY

No.	Description	Date	By

DATE:
09-4-25






DRAWN BY:
H. Prokop

CHECKED BY:
M. Dean

SCALE:
3/16"= 1'-0"

**BASEMENT PLAN
& ELEVATION**

A1.1

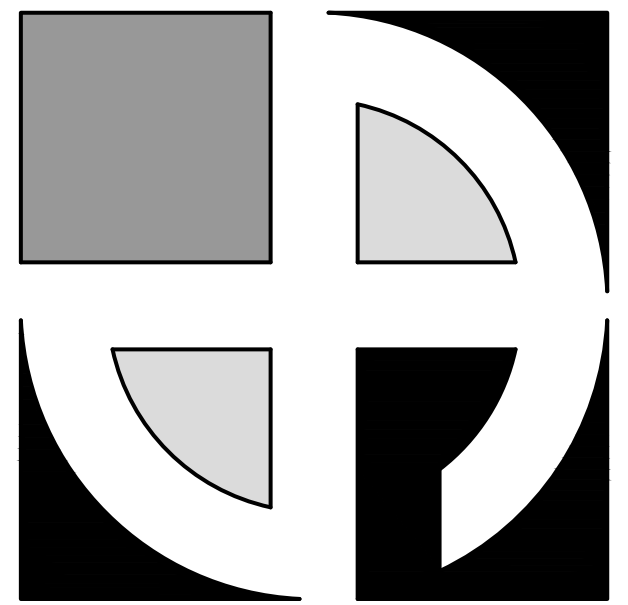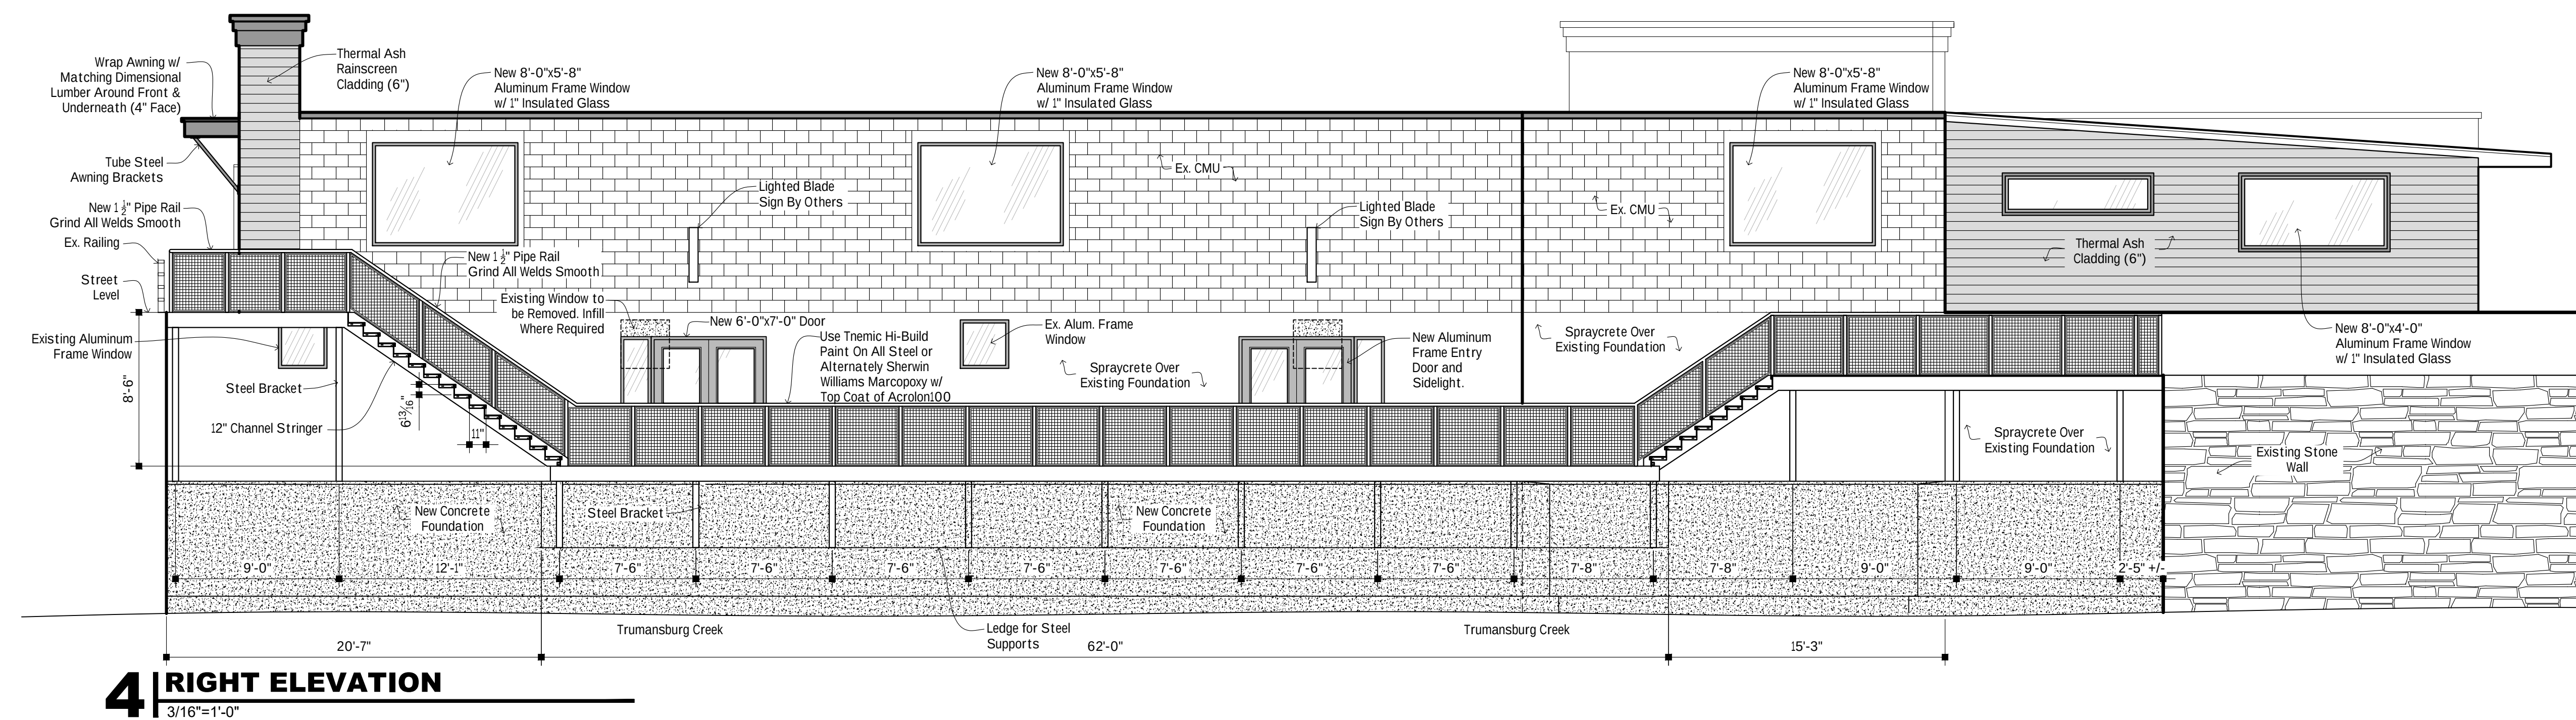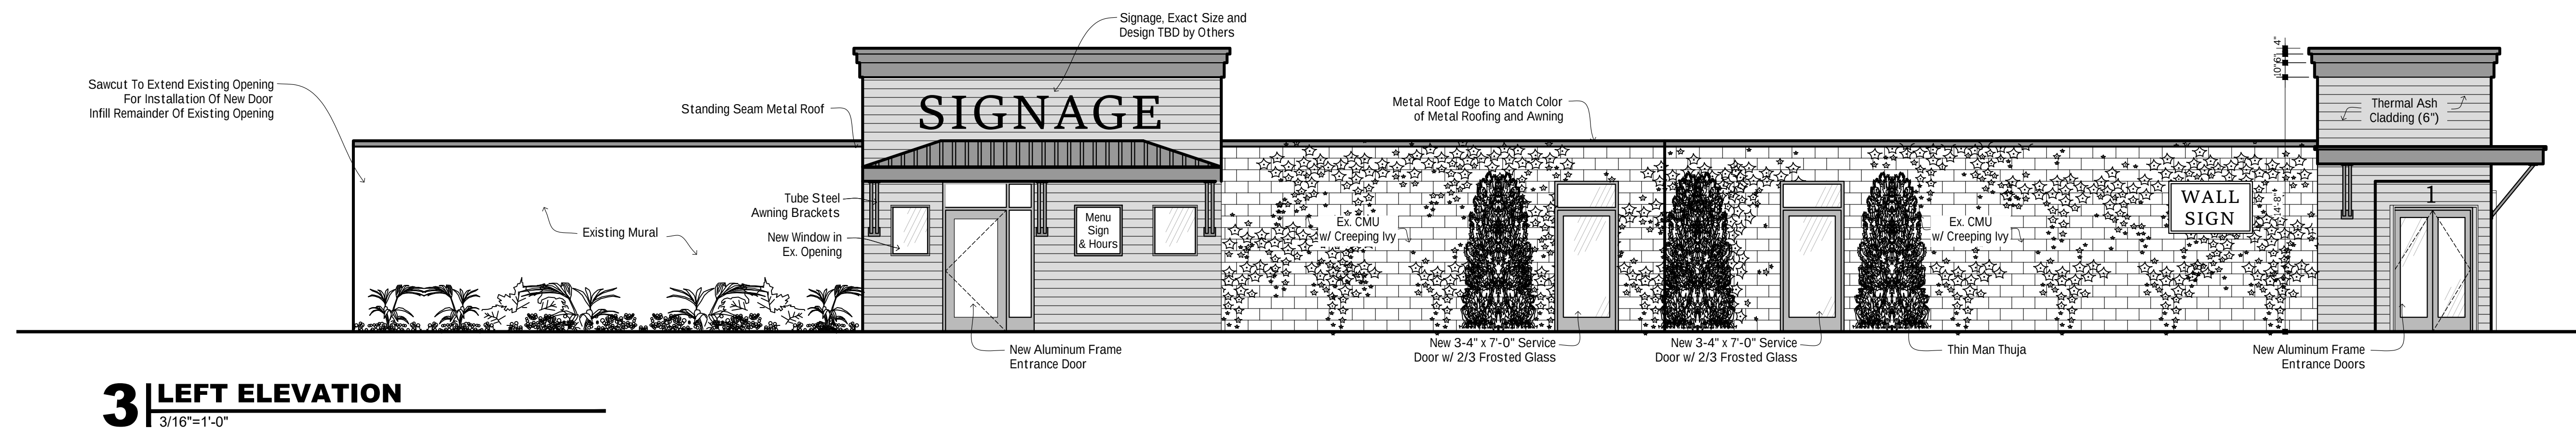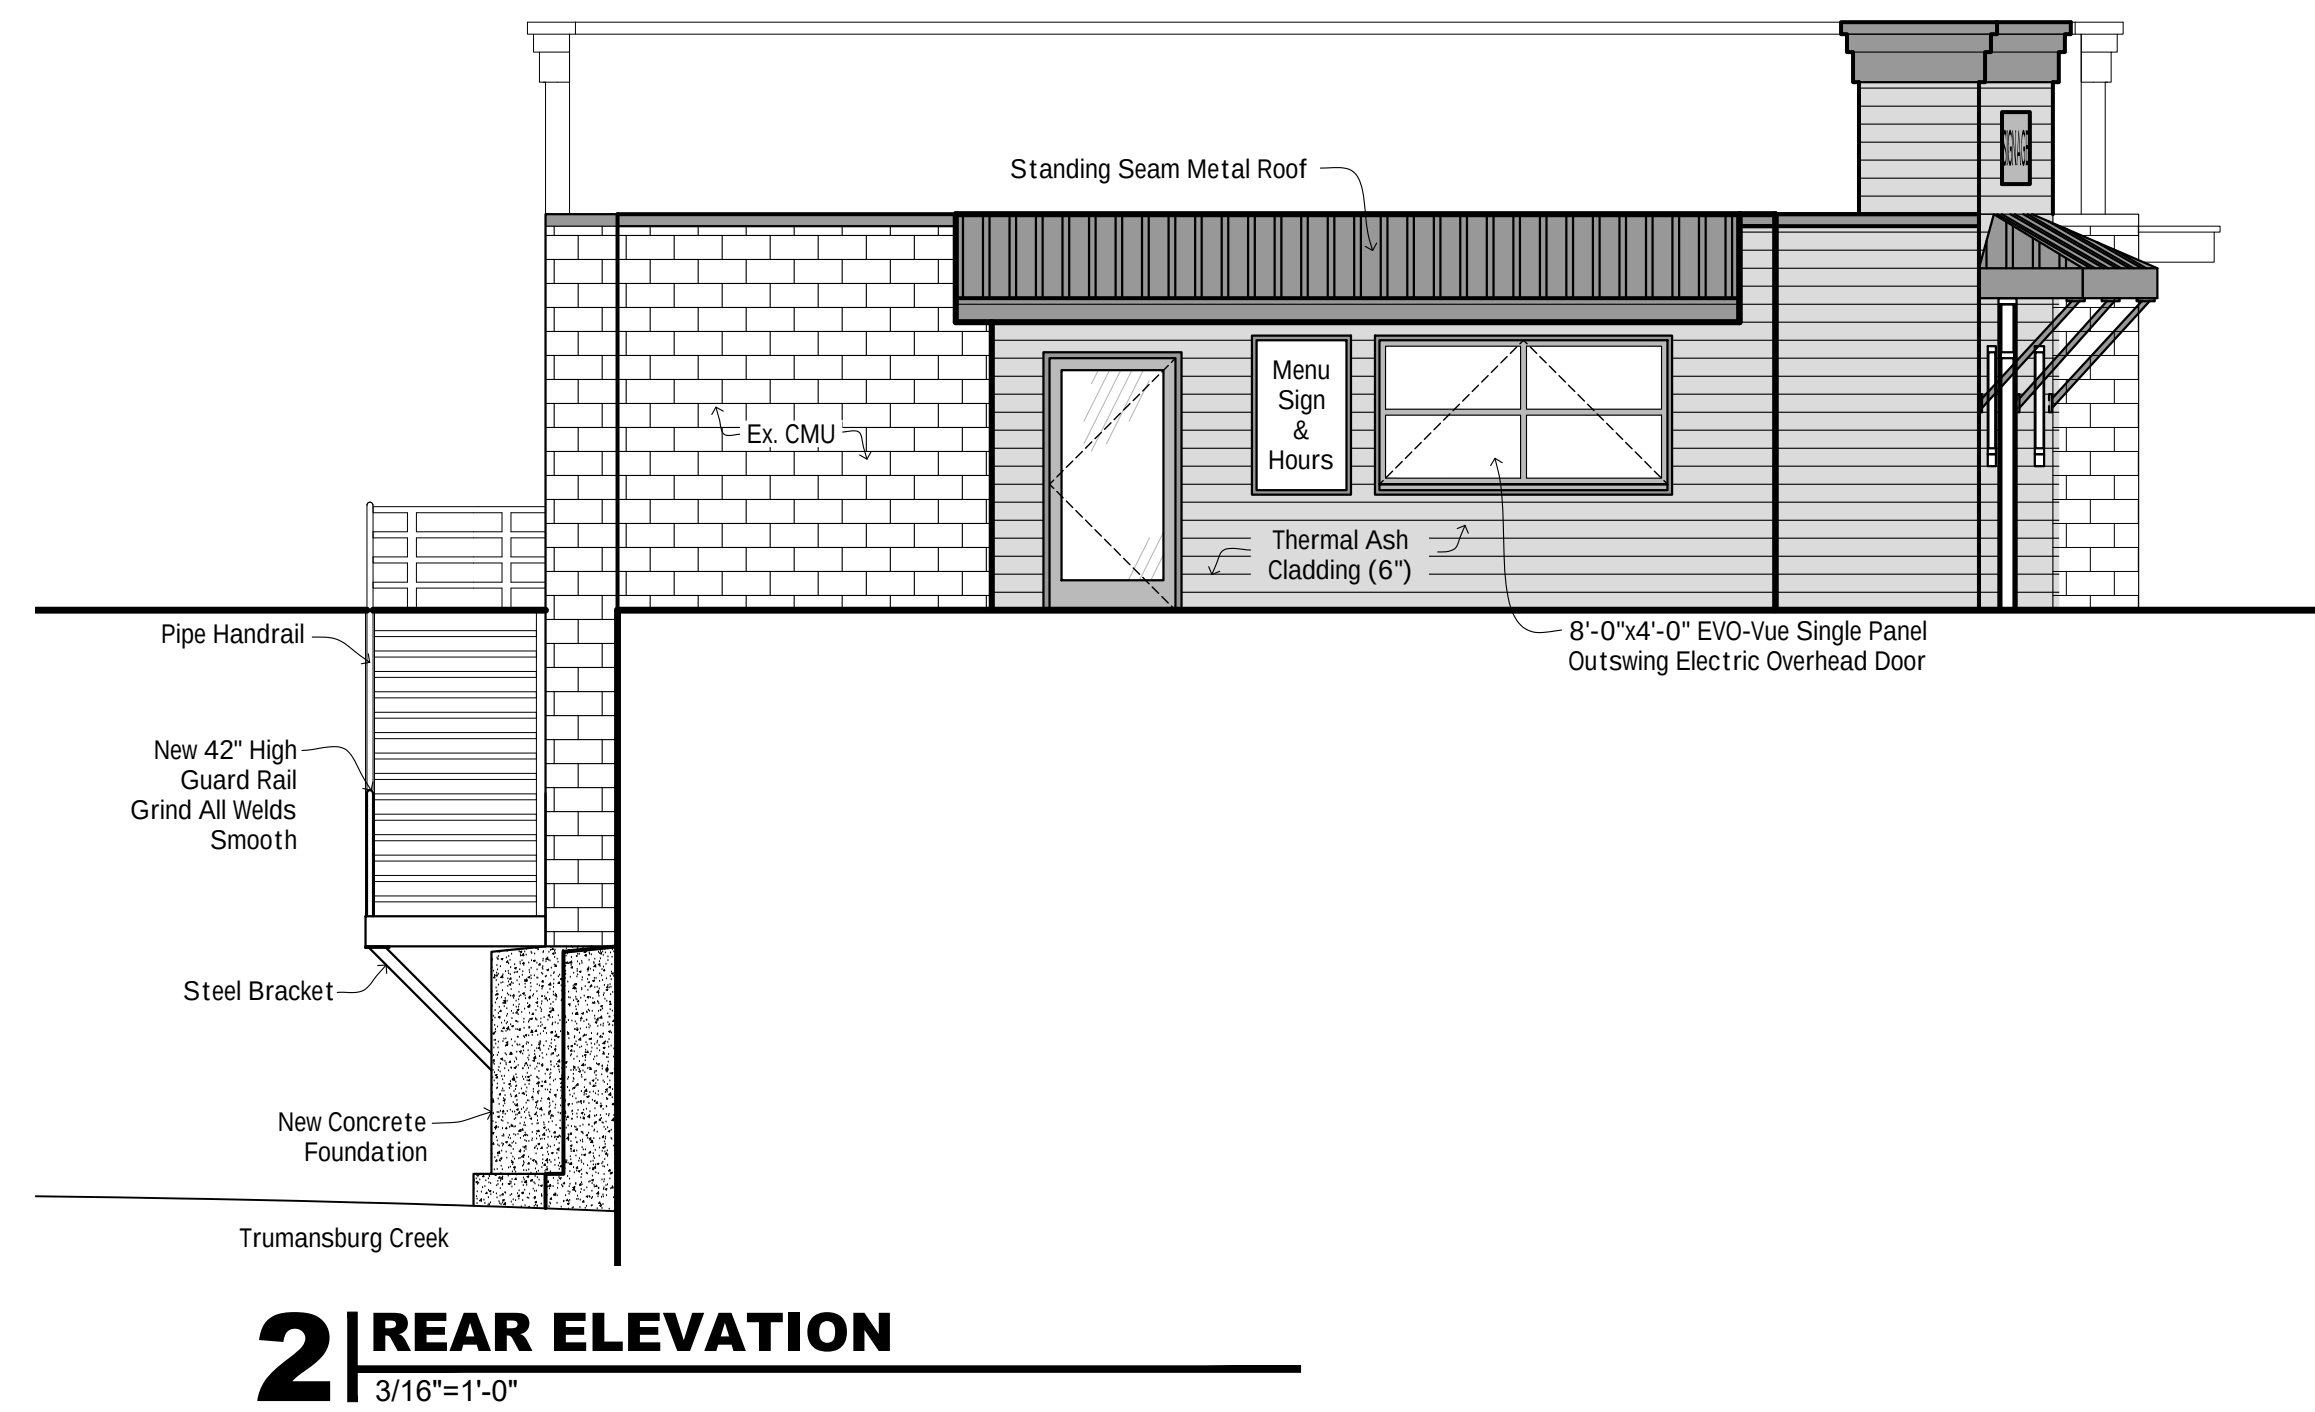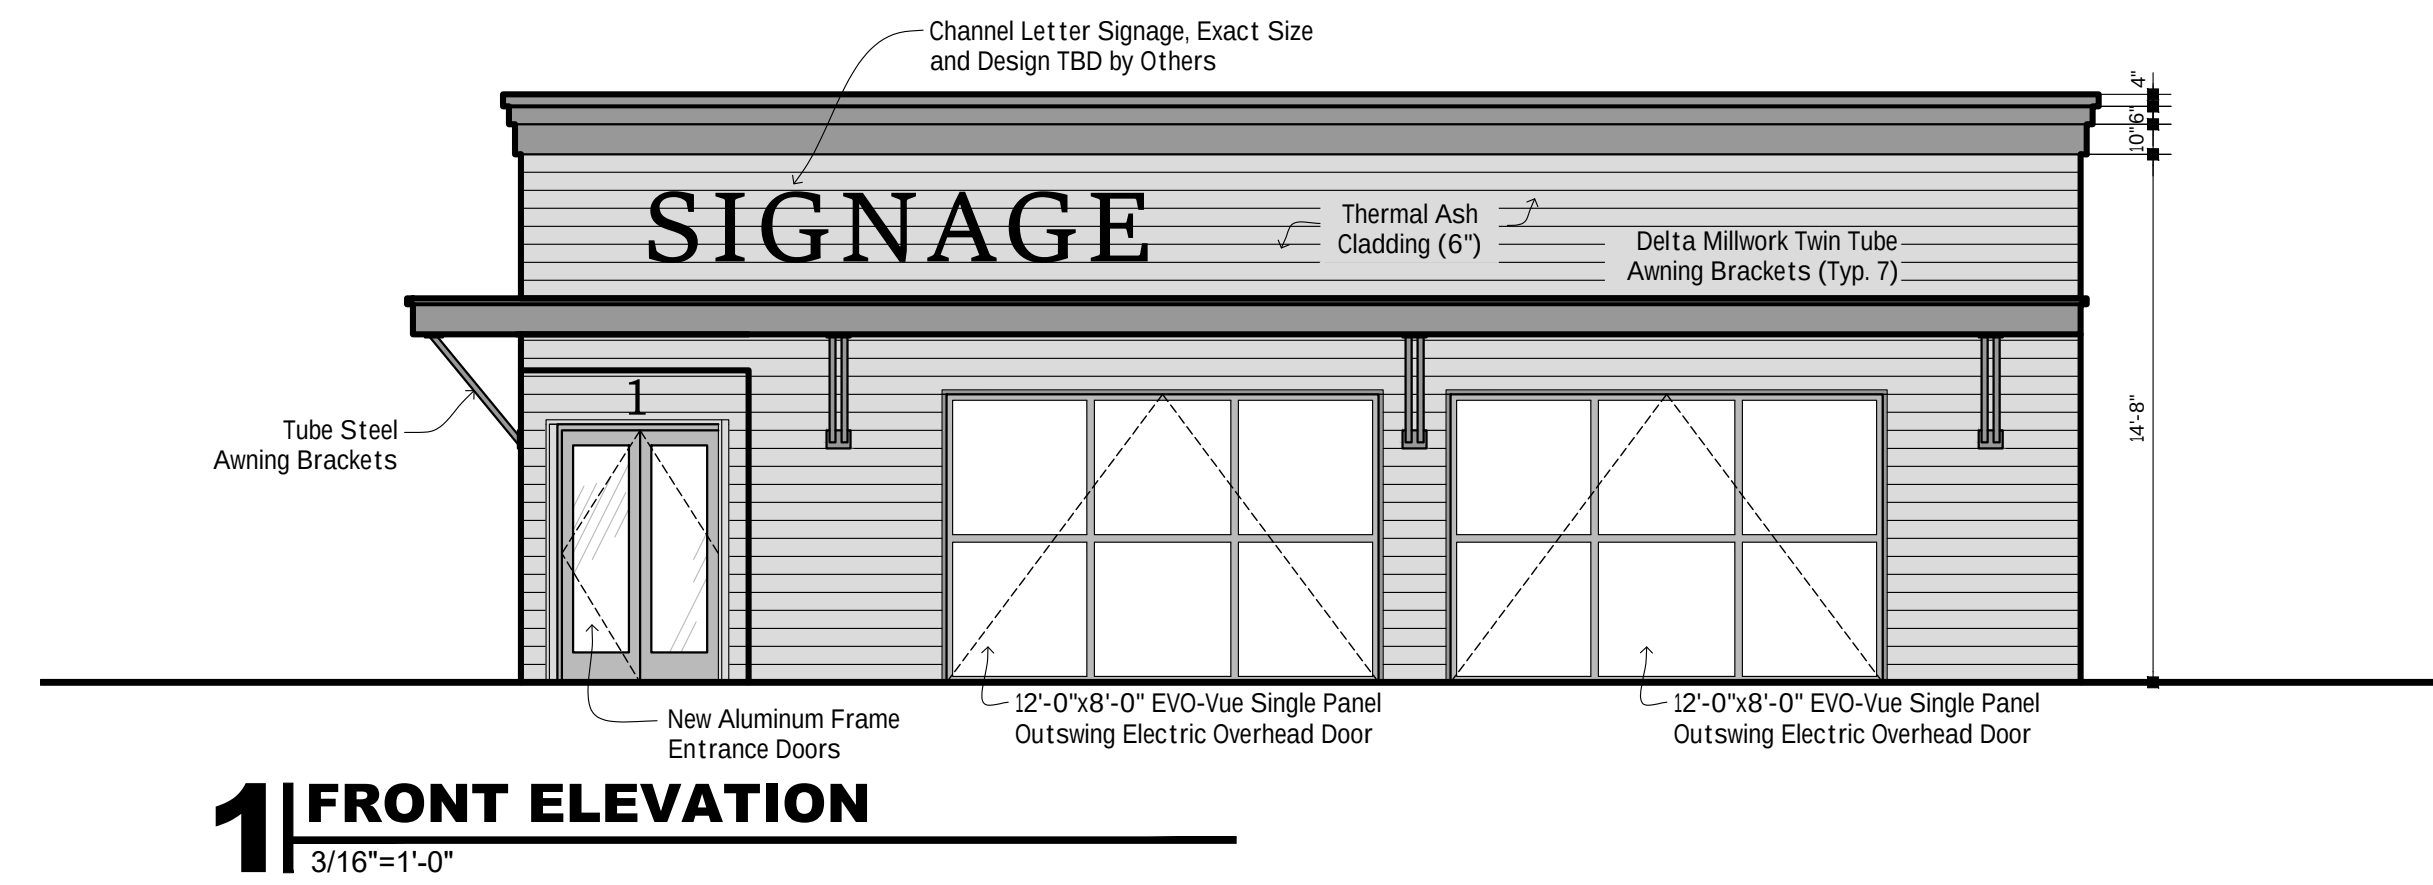

DEAN
ARCHITECTS

www.deanarchitects.com



8353 MAIN STREET
WILLIAMSVILLE, NY 14221
PHONE: (716) 651-0381
FAX: (716) 651-0382

24-426

1 MAIN STREET
Trumansburg, NY

No.	Description	Date	By

DATE:
09-4-25


DRAWN BY:
H. Prokop

CHECKED BY:
M. Dean

SCALE:
3/16"= 1'-0"

ELEVATIONS


A1.2

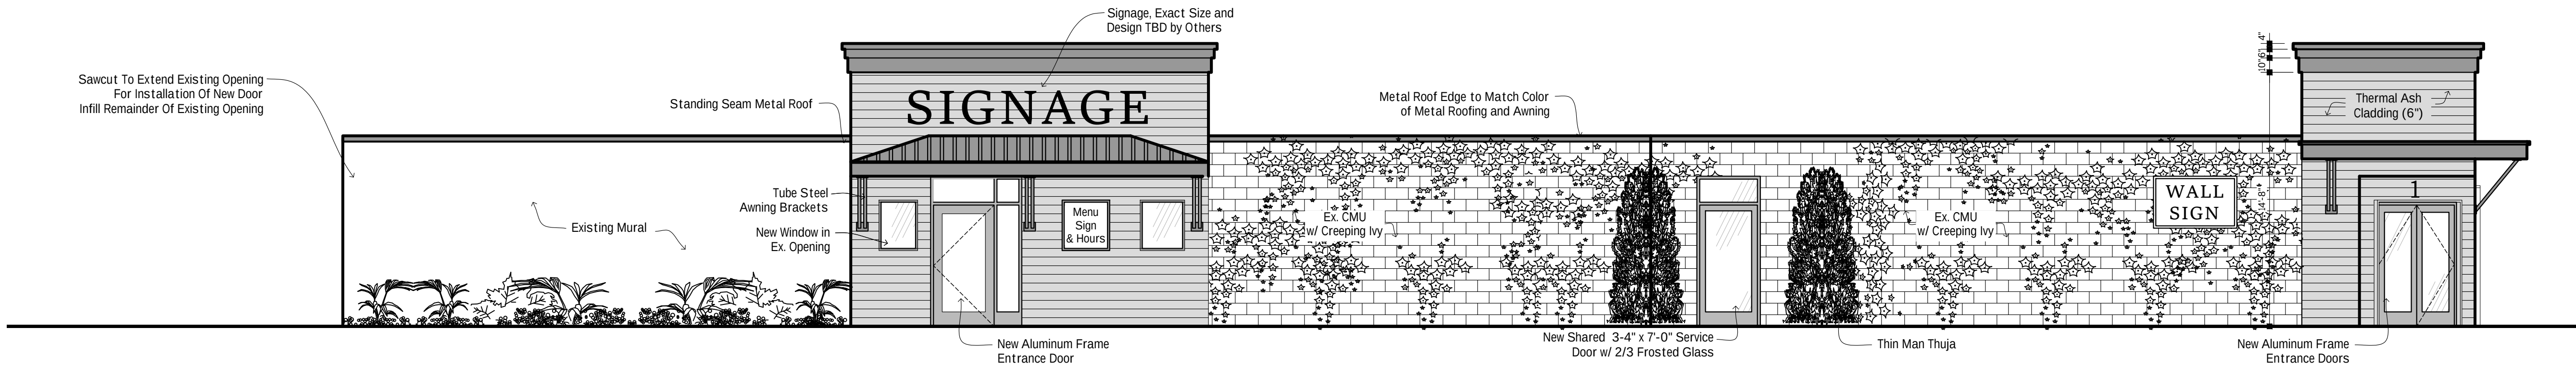

1 LEFT ELEVATION (SINGLE SERVICE DOOR OPTION)
3/16"=1'-0"



2 ENLARGED PATIO PLAN
1"=10'-0"

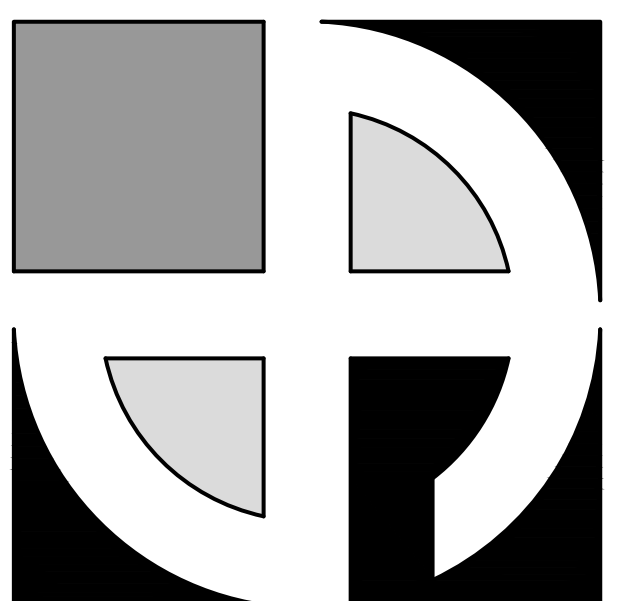

D E A N
ARCHITECTS

www.deanarchitects.com



8353 MAIN STREET
WILLIAMSVILLE, NY 14221
PHONE: (716) 651-0381
FAX: (716) 651-0382

24-426

1 MAIN STREET
Trumansburg, NY

No.	Description	Date	By

DATE: 09-4-25

DRAWN BY: H. Prokop	CHECKED BY: M. Dean
------------------------	------------------------

SCALE: 3/16"= 1'-0"

PATIO PLAN

A1.3